2 NOTES/ LEGENDS

N.T.S.

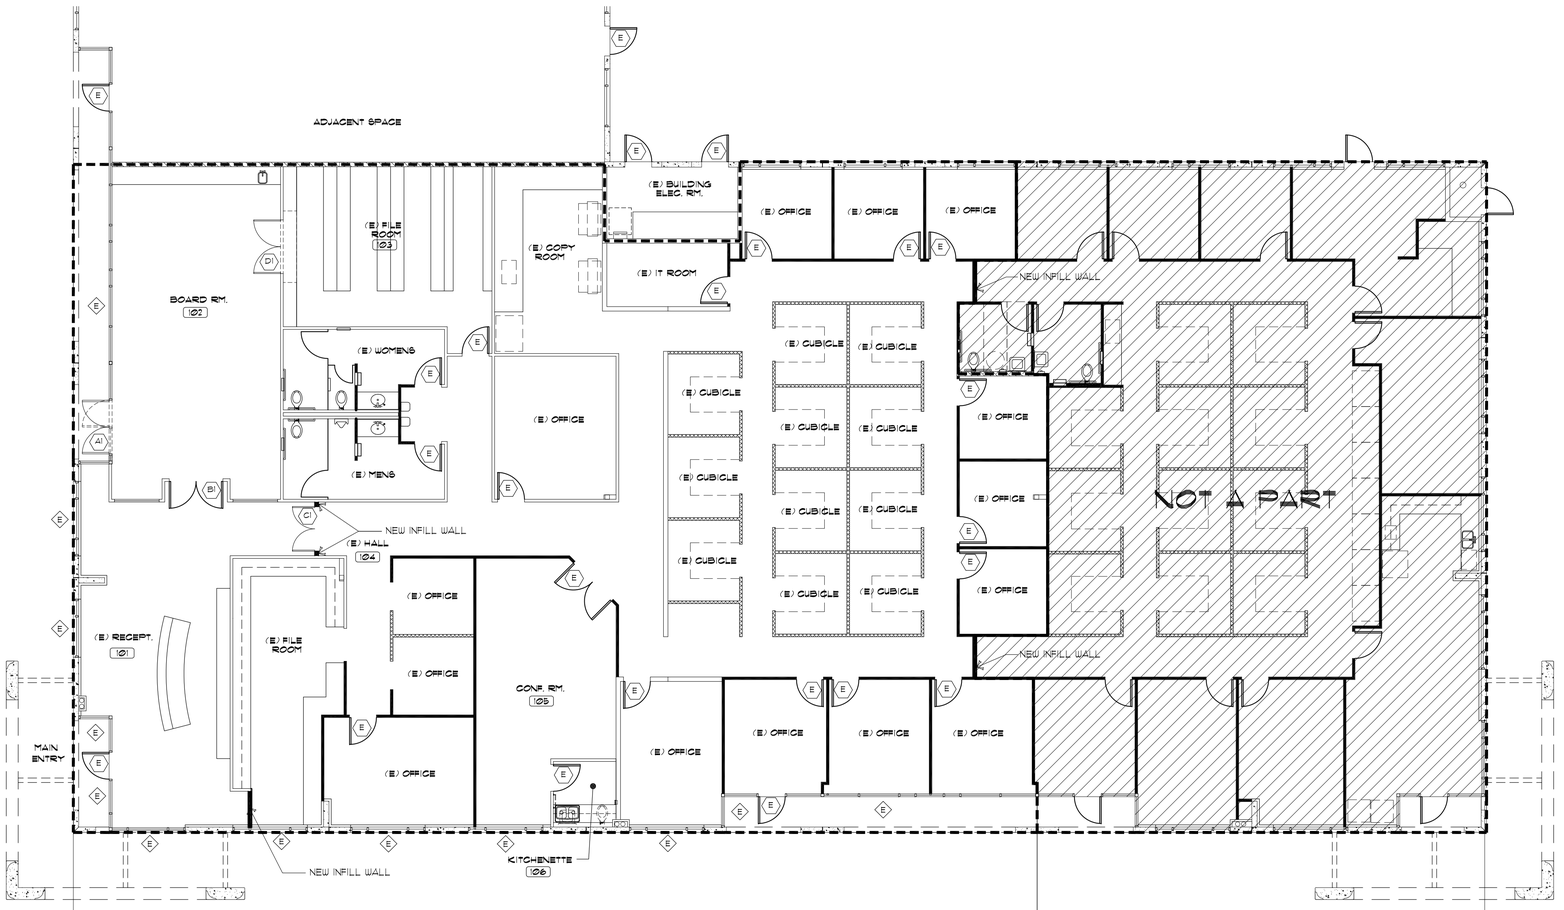

1 FLOOR PLAN

SCALE: 1/8" = 1'-0"

NORTH

WADE K. TAKASHIMA, ARCHITECT
215 CAMELBACK RIDGE AVENUE
HENDERSON, NEVADA 89012
PH: 702-498-4498

Copyright © 2010 by Wade K. Takashima, All rights reserved. All drawn and written information shall not be duplicated , disclosed or otherwise used without the express written permission of Wade K. Takashima.

Project:
INTERIOR REMODEL

Address:
7391 PRAIRIE FALCON RD.
LAS VEGAS, NV 89128

APN #:
138-15-310-029

Date:
10-14-2010

Job No.:
10-250

Revisions:

Sheet Contents
FLOOR PLAN

Sheet Number
A-2

3 Of Sheets